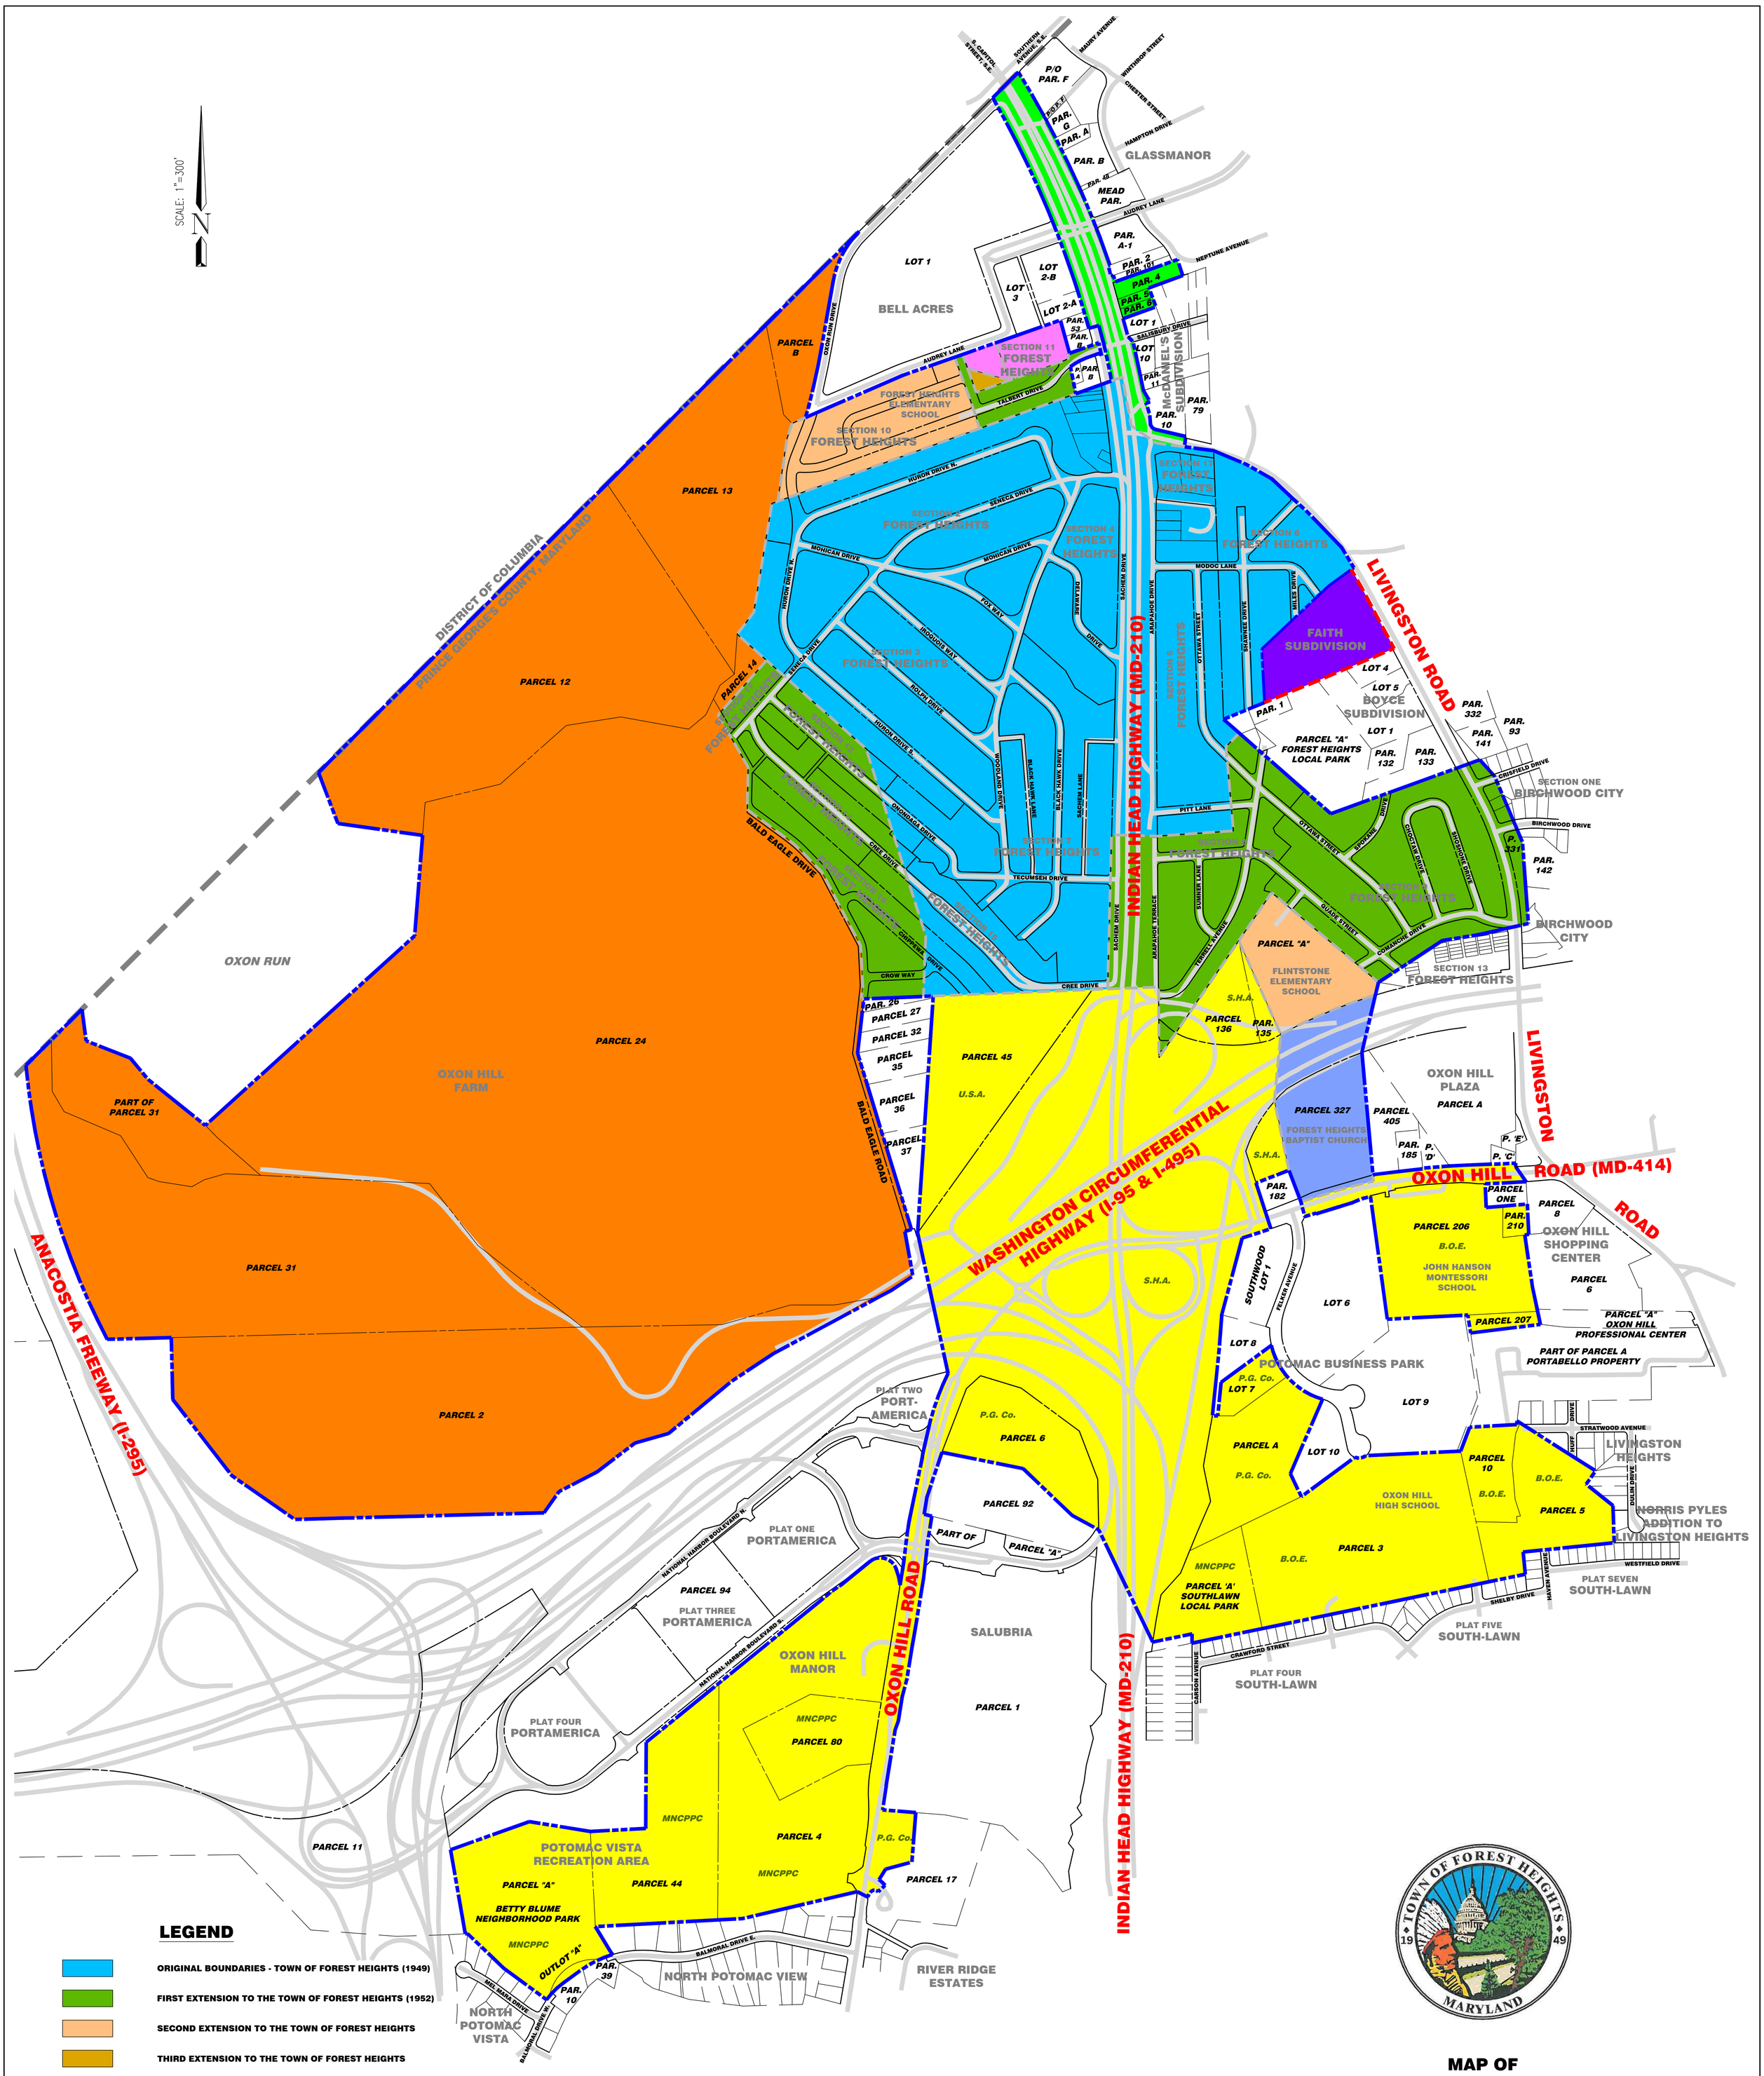

LEGEND

- ORIGINAL BOUNDARIES - TOWN OF FOREST HEIGHTS (1949)
- FIRST EXTENSION TO THE TOWN OF FOREST HEIGHTS (1952)
- SECOND EXTENSION TO THE TOWN OF FOREST HEIGHTS
- THIRD EXTENSION TO THE TOWN OF FOREST HEIGHTS
- FOURTH EXTENSION TO THE TOWN OF FOREST HEIGHTS
- FIFTH EXTENSION TO THE TOWN OF FOREST HEIGHTS (2010)
- SIXTH EXTENSION TO THE TOWN OF FOREST HEIGHTS (2016)
- SEVENTH EXTENSION TO THE TOWN OF FOREST HEIGHTS (2016)
- EIGHTH EXTENSION TO THE TOWN OF FOREST HEIGHTS (2019)
- PROPOSED NINTH EXTENSION TO THE TOWN OF FOREST HEIGHTS (2021)
- CURRENT TOWN BOUNDARY
- PROPOSED ANNEXATION BOUNDARY

GRAPHIC SCALE
300 0 150 300 600
SCALE: 1" = 300'

TOWN OF FOREST HEIGHTS 1949 MARYLAND

MAP OF THE NINTH EXTENSION OF THE TOWN OF FOREST HEIGHTS

PRINCE GEORGE'S COUNTY, MARYLAND

1"= 300' JULY 2021

STREET CENTERLINES FROM MD iMAP MAPPING AND GIS DATA PORTAL
MDLANDREC.NET DEEDS & PLATS.NET PLAT BOUNDARY LINES
STREET NAMES FROM ADC MAP BOOK

STATE OF MARYLAND STEVEN WILLIAM FOWLER 21073 PROFESSIONAL LAND SURVEYOR

CPJ Associates
Charles P. Johnson & Associates, Inc.
Civil and Environmental Engineers • Planners • Landscape Architects • Surveyors
1751 Elton Rd., Ste. 300 Silver Spring, MD 20903 301-434-7000 Fax: 301-434-9394
www.cpja.com • Silver Spring, MD • Gaithersburg, MD • Annapolis, MD • Greenbelt, MD • Frederick, MD • Fairfax, VA